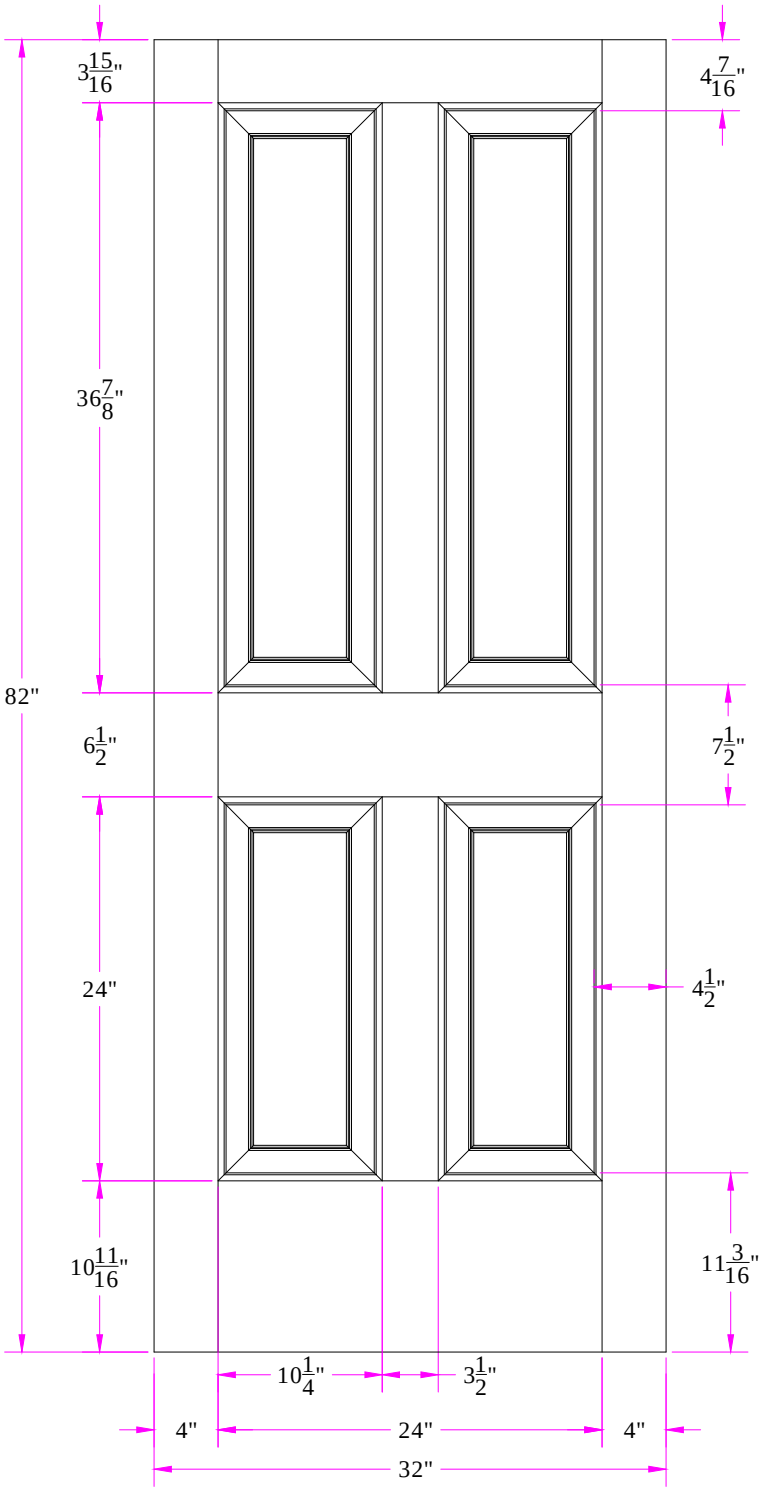

THIS DRAWING AND THE INFORMATION CONTAINED HEREIN IS THE PROPRIETARY TO SIMPSON DOOR COMPANY AND SHALL NOT BE REPRODUCED, COPIED OR DISCLOSED IN WHOLE OR PART, OR USED FOR MANUFACTURE OR FOR ANY OTHER PURPOSE WITHOUT THE WRITTEN PERMISSION OF SIMPSON DOOR COMPANY.

Revisions

Rev. #	Description	Date	by Whom

TITLE	7344 -2/8 x 6/10 Customer Layout		
DRAWING NO.	D-7344-208-610-0700		
LAYOUT 00	SCALE NTS	BORE PATTERN # 7008	
DRAWN BY: J. Decker	DATE 09/30/05		

Simpson®

4/30/2014 8:22:33 AM